



REAR YARD VIEW from SOUTH



STREET VIEW from SOUTH




REAR YARD VIEW from NORTH



IDA AVENUE OVERVIEW



STREET VIEW from NORTH

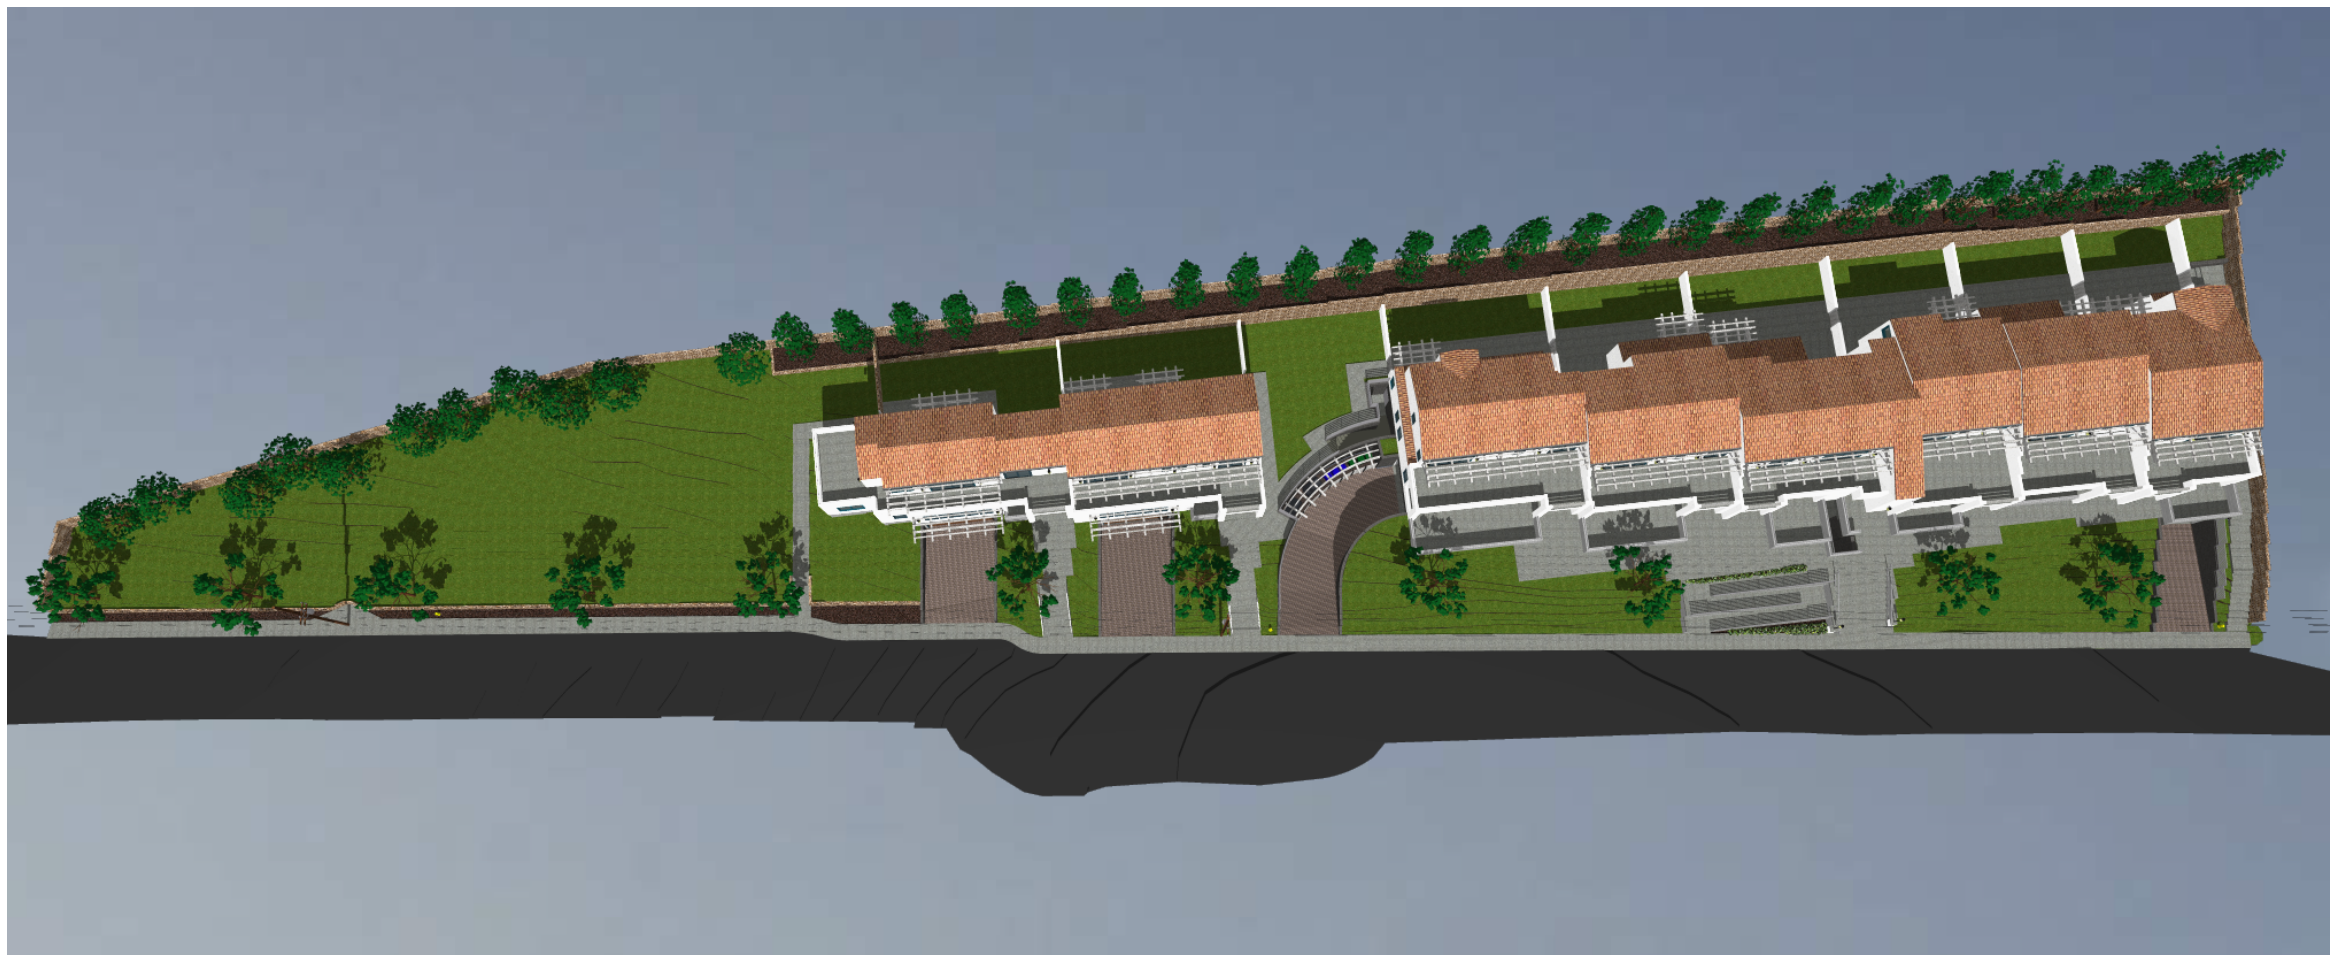

SITE VIEW

ISSUED FOR PLAN CHECK	
DATE:	
BY:	
DATE	REVISIONS
Δ	
Δ	
Δ	