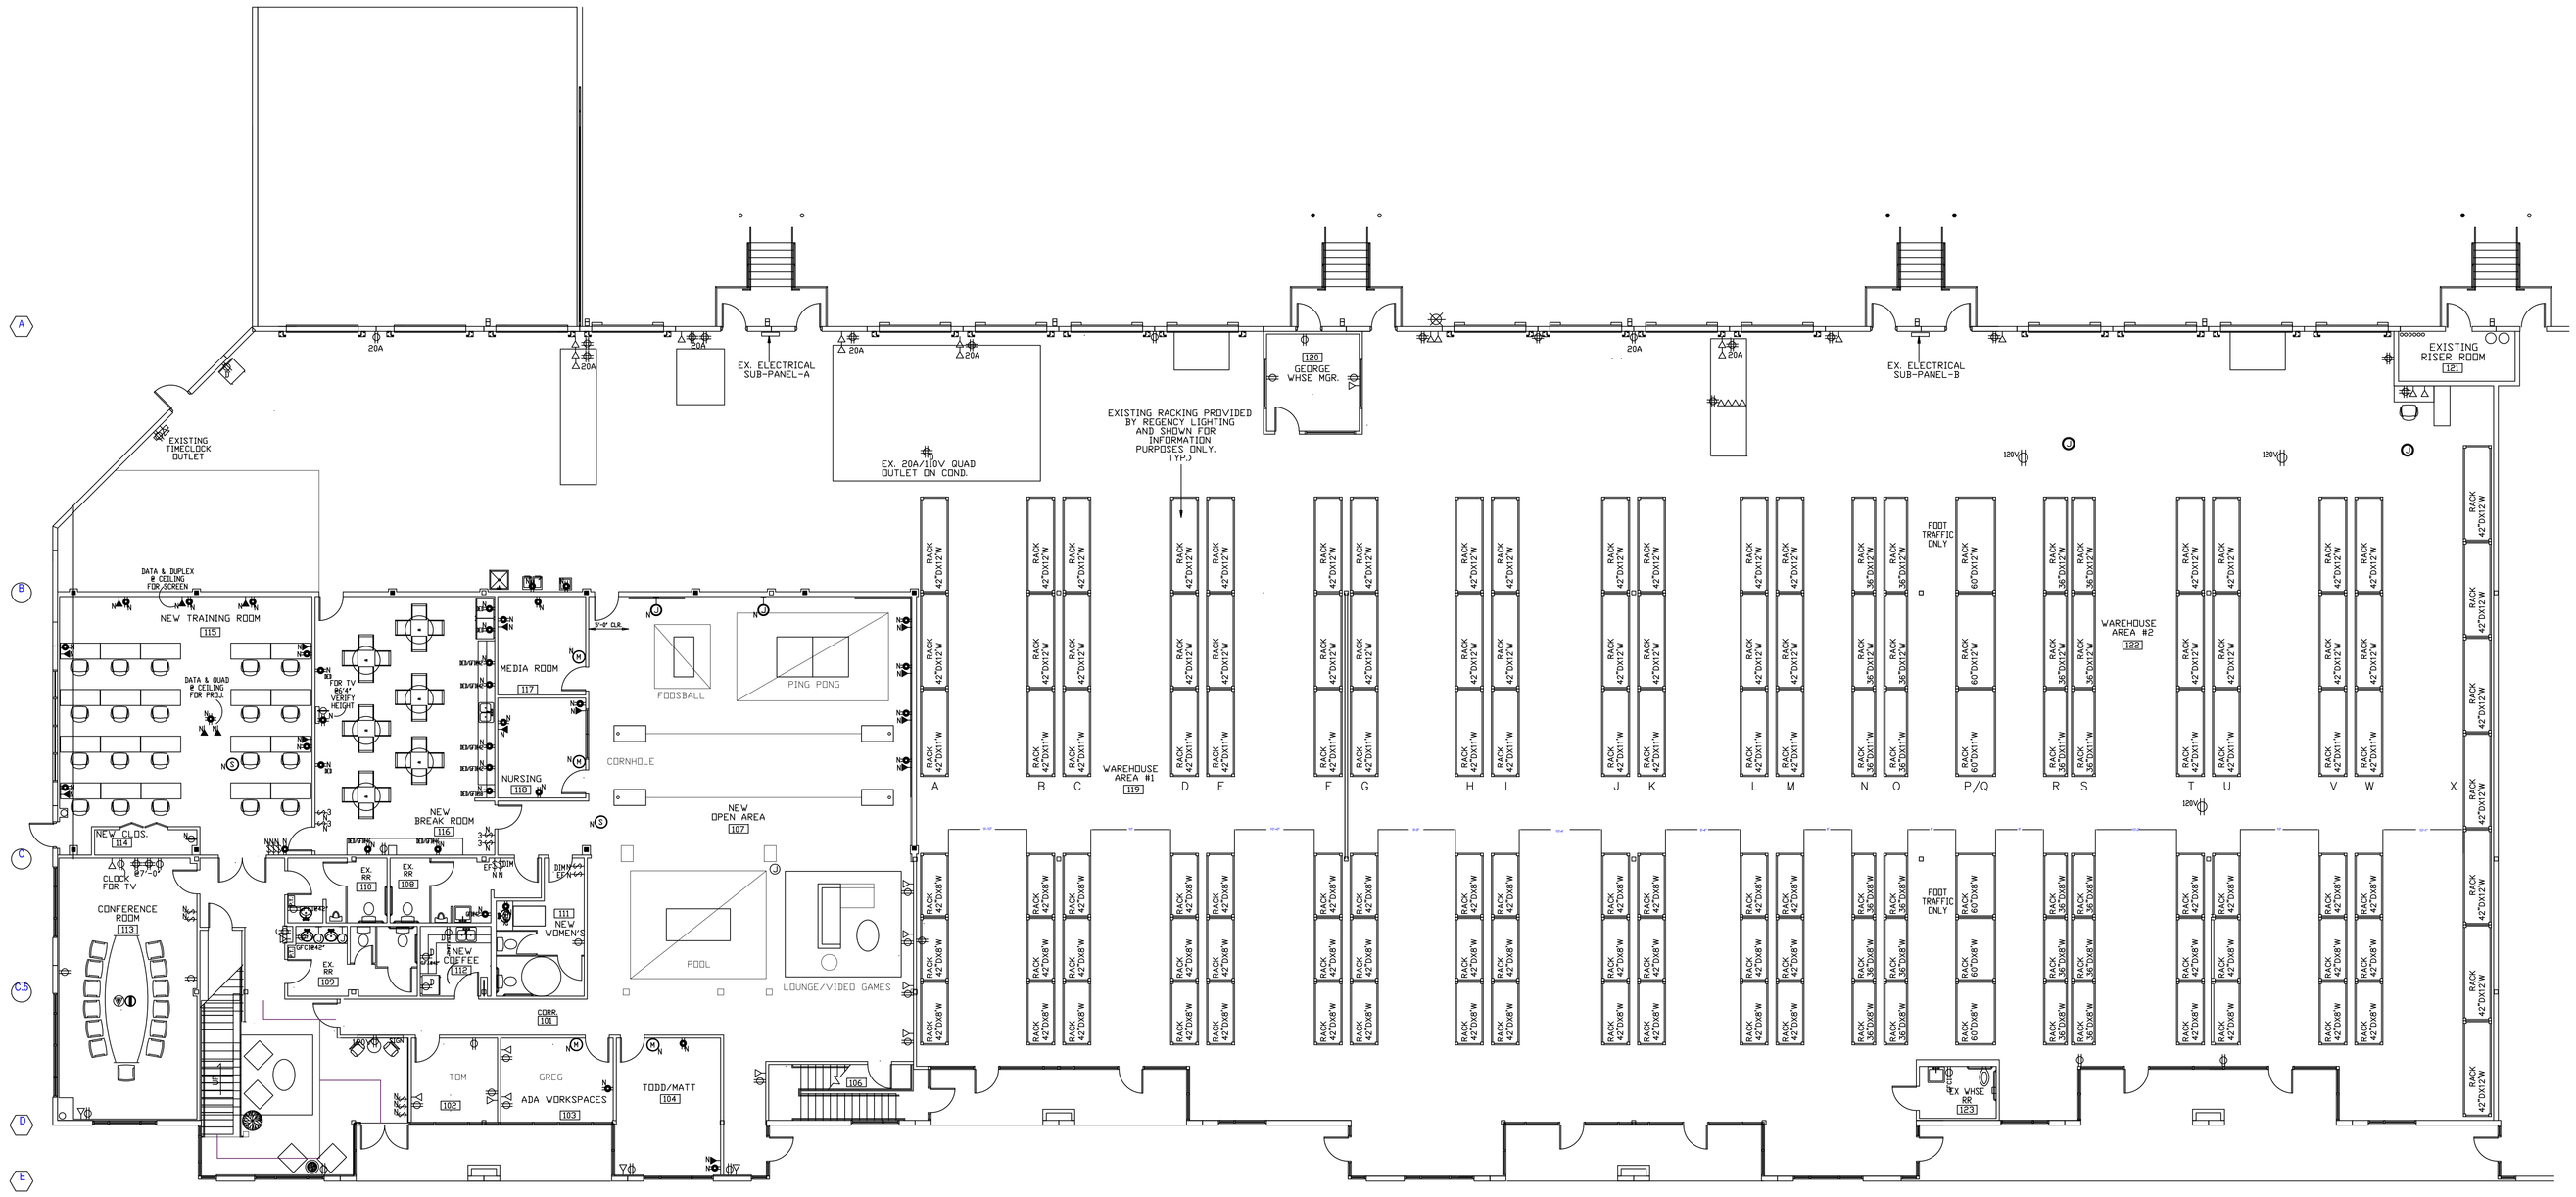

UTILITIES FLOOR PLAN - MAIN LEVEL

1

SCALE: 1'-0"=3/32"

NOTE: CONTRACTOR TO SEE TENANT'S WAREHOUSE PLAN & USE FOR ENGINEERING OF WAREHOUSE LIGHTS.

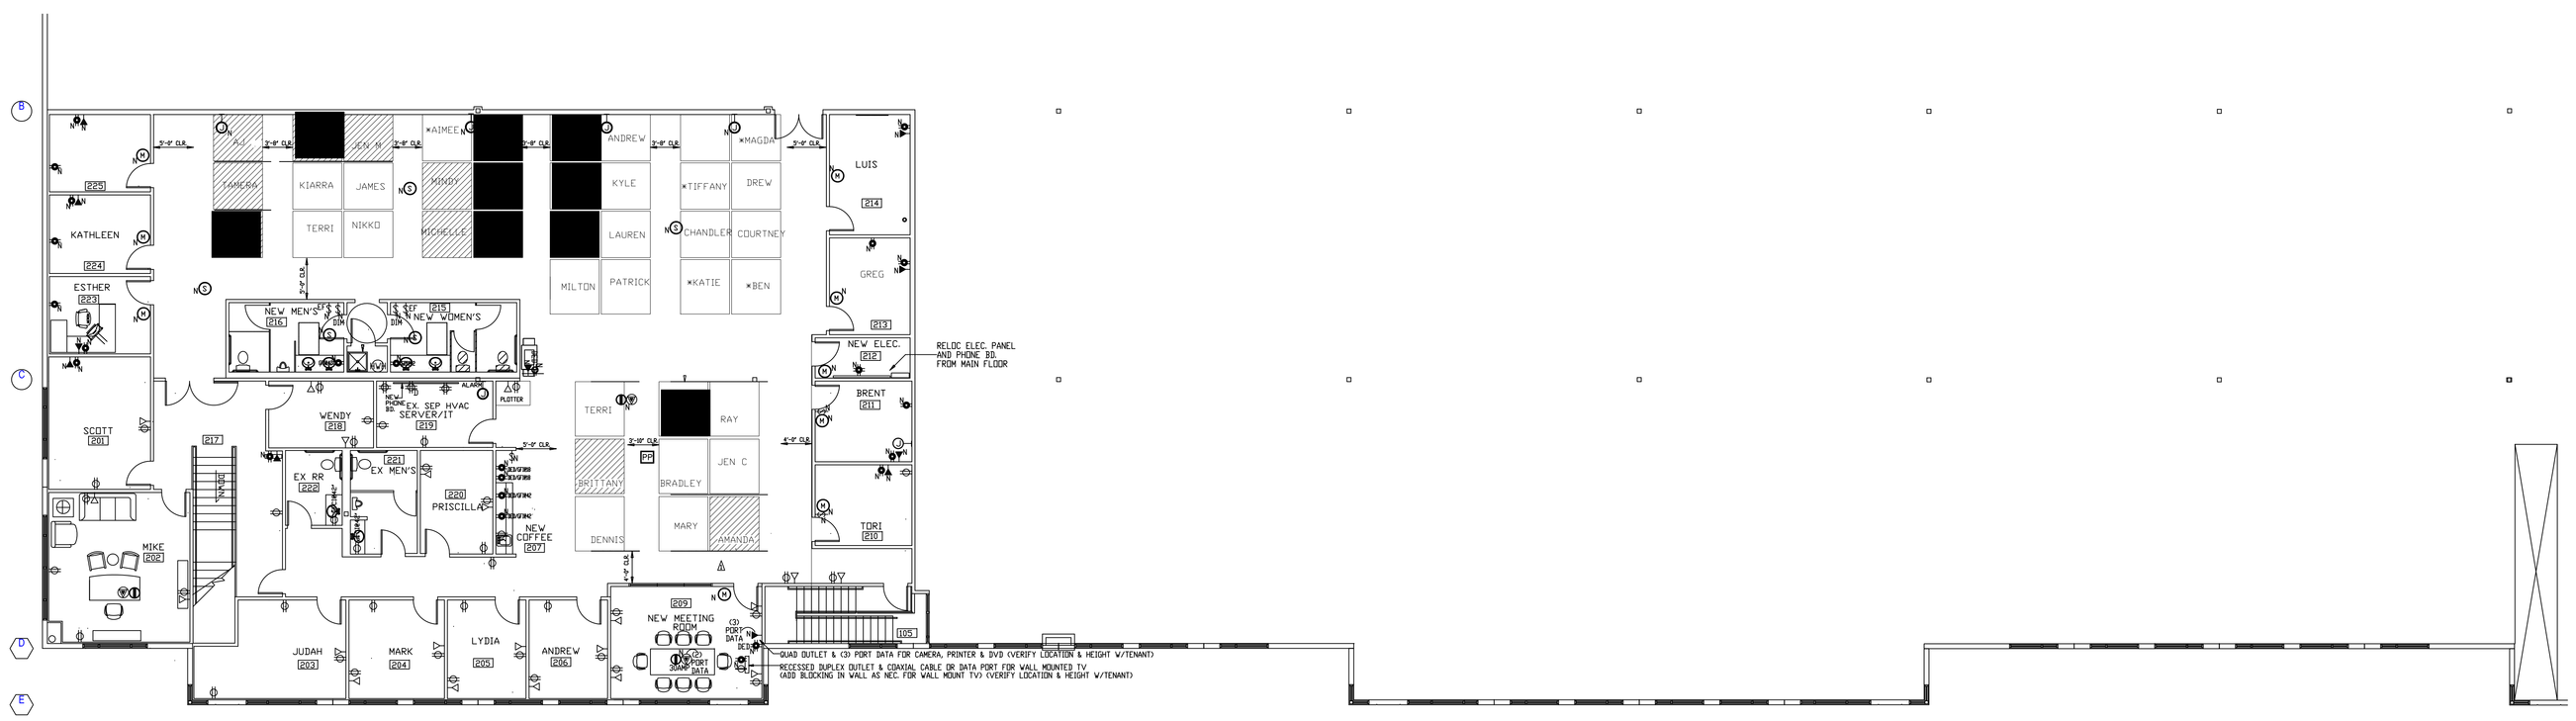

UTILITIES FLOOR PLAN - 2ND FLOOR

2

SCALE: 1'-0"=3/32"