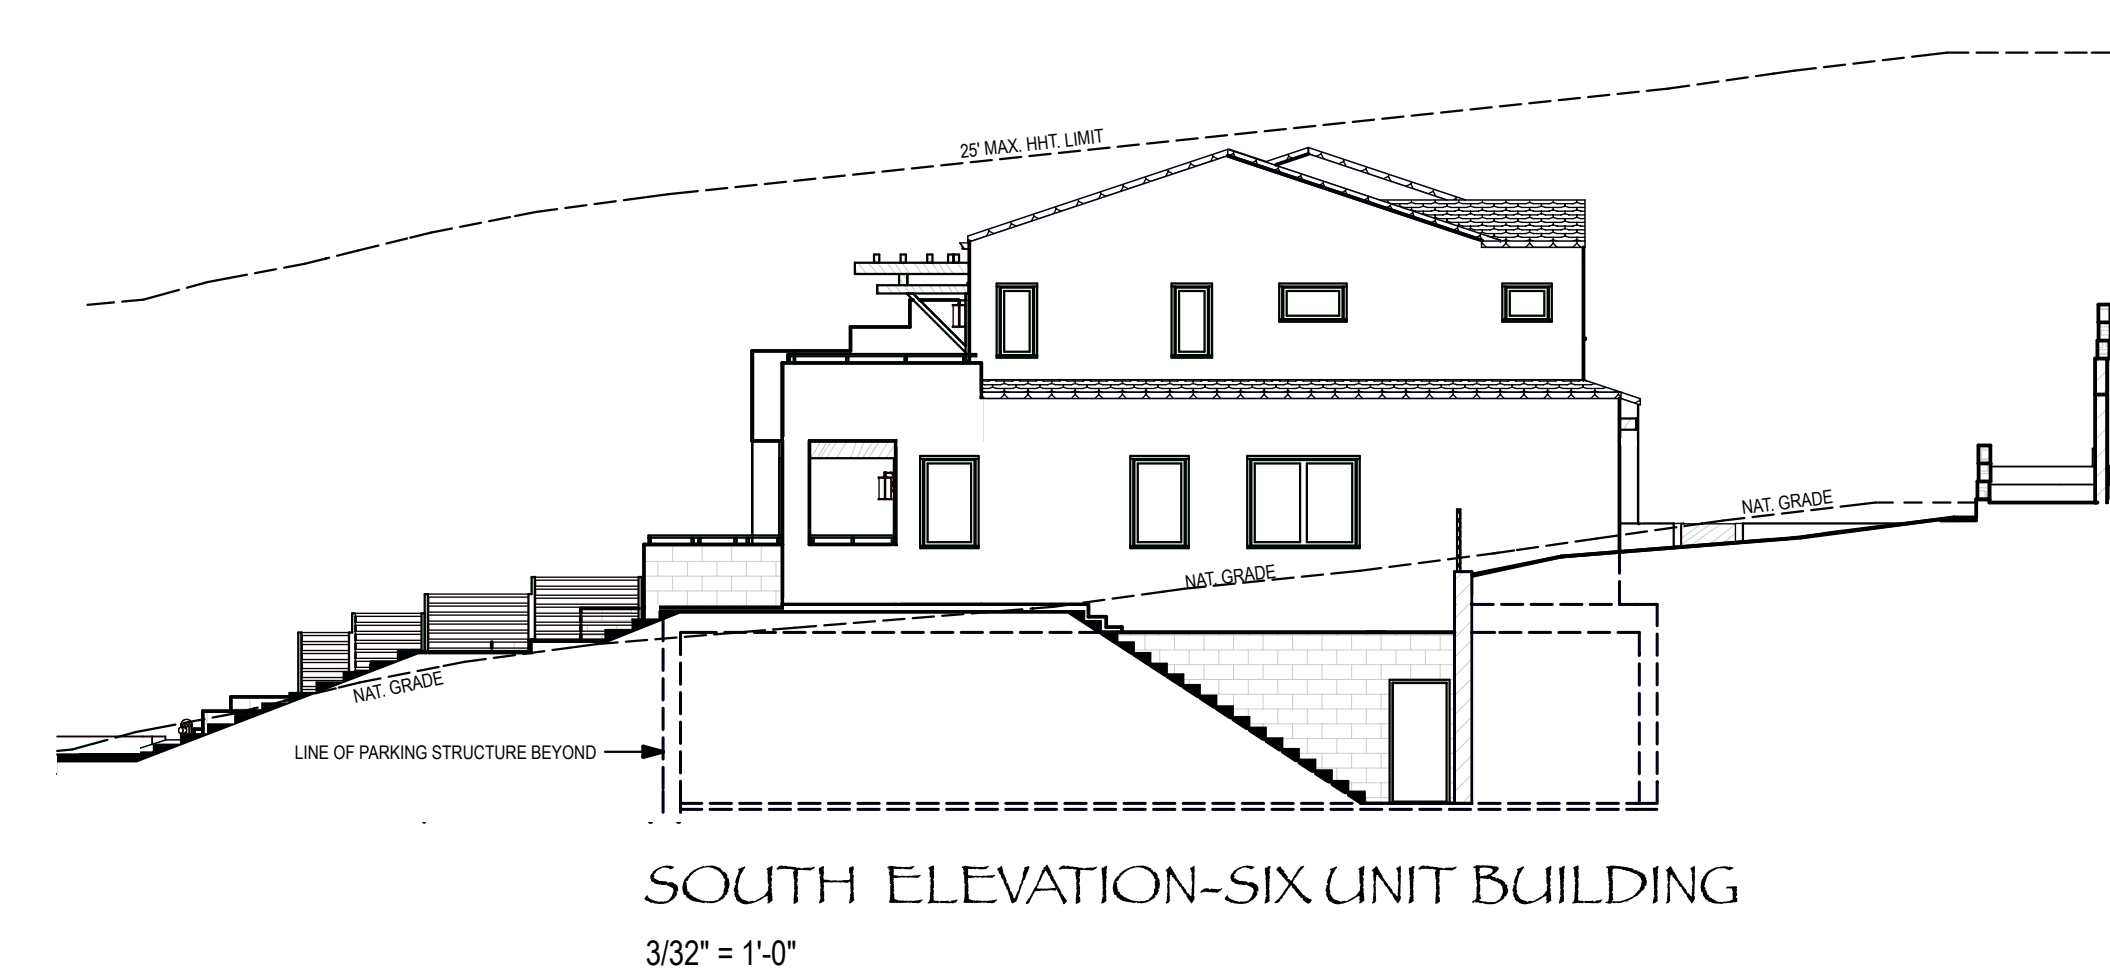
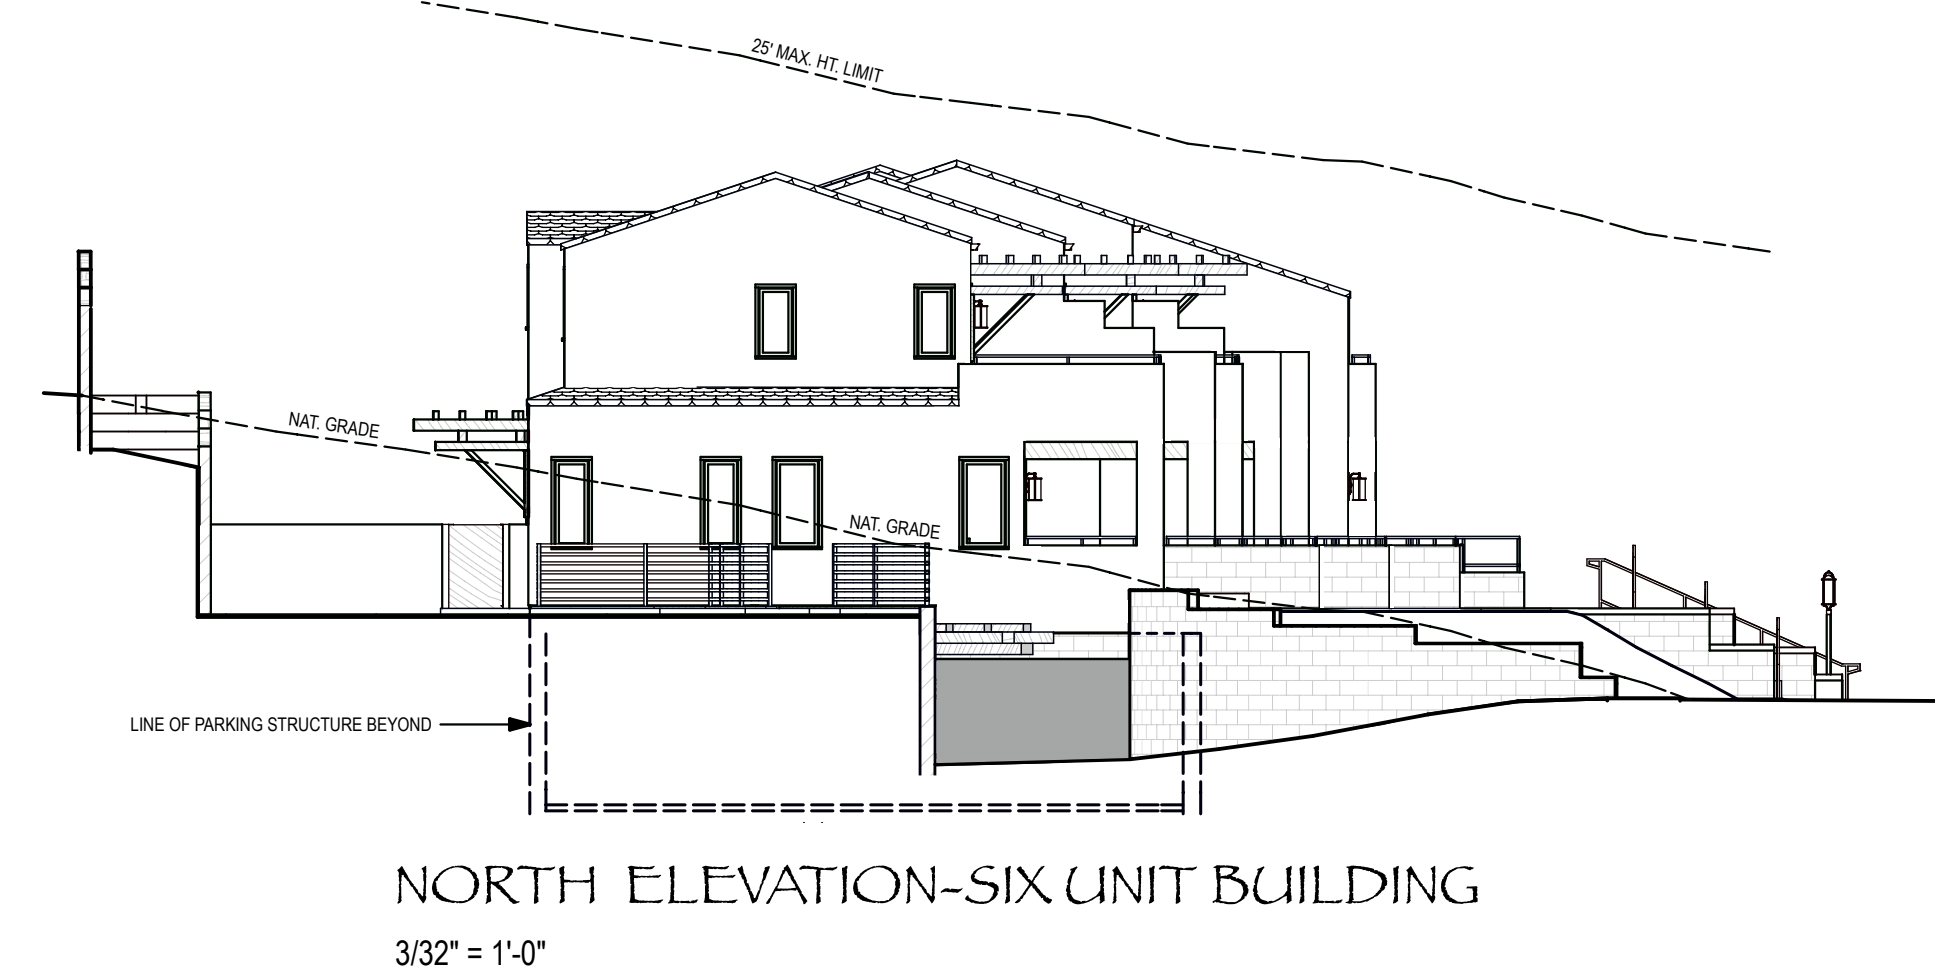
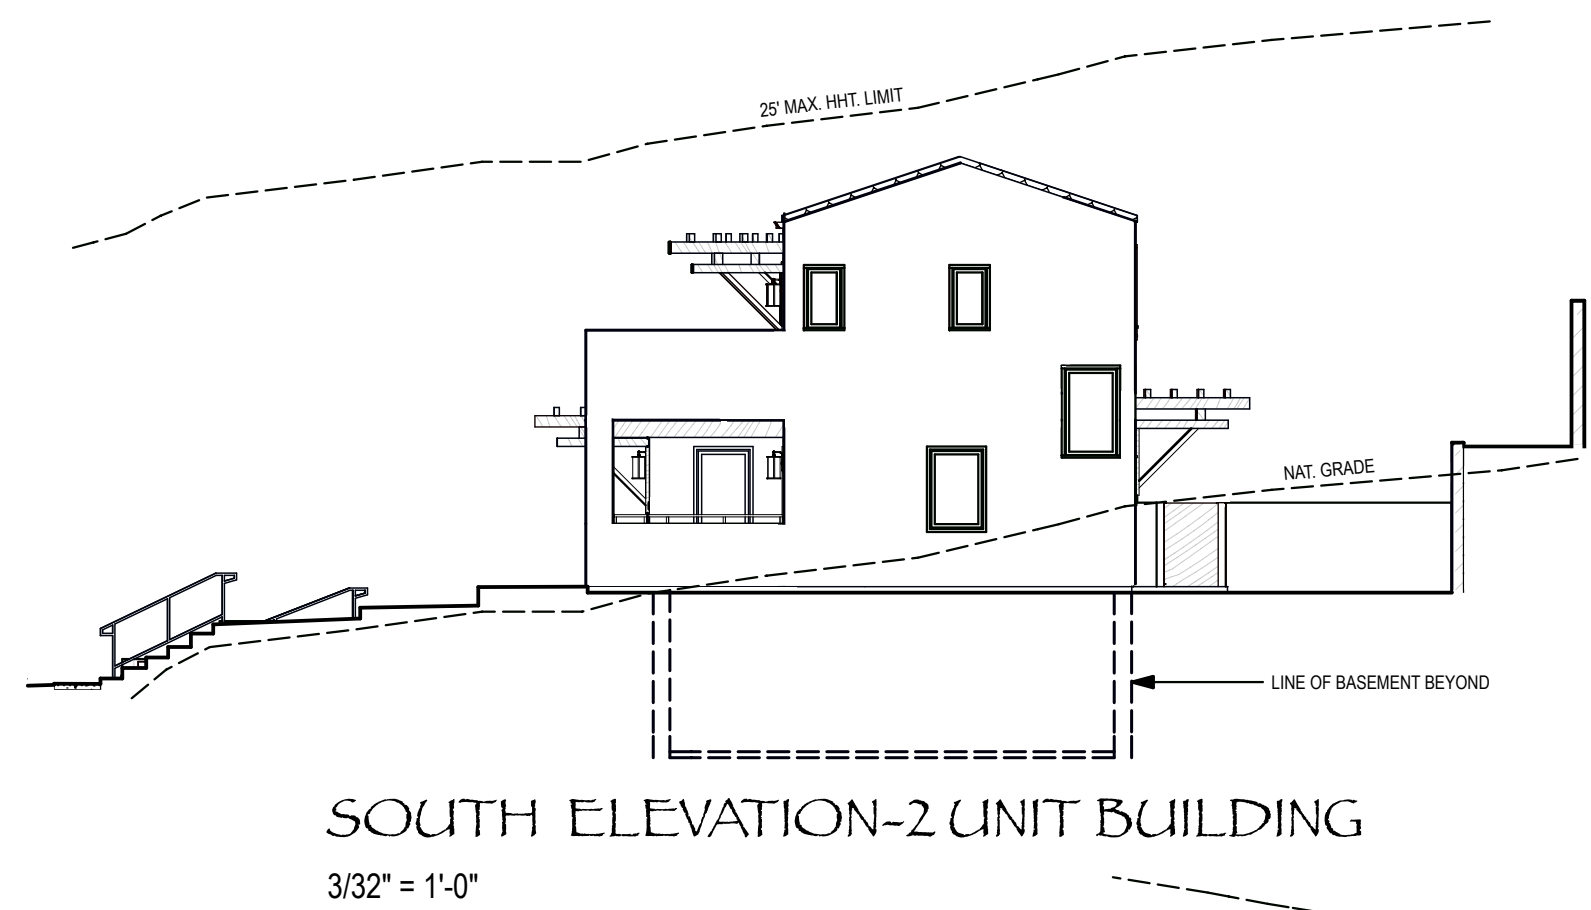
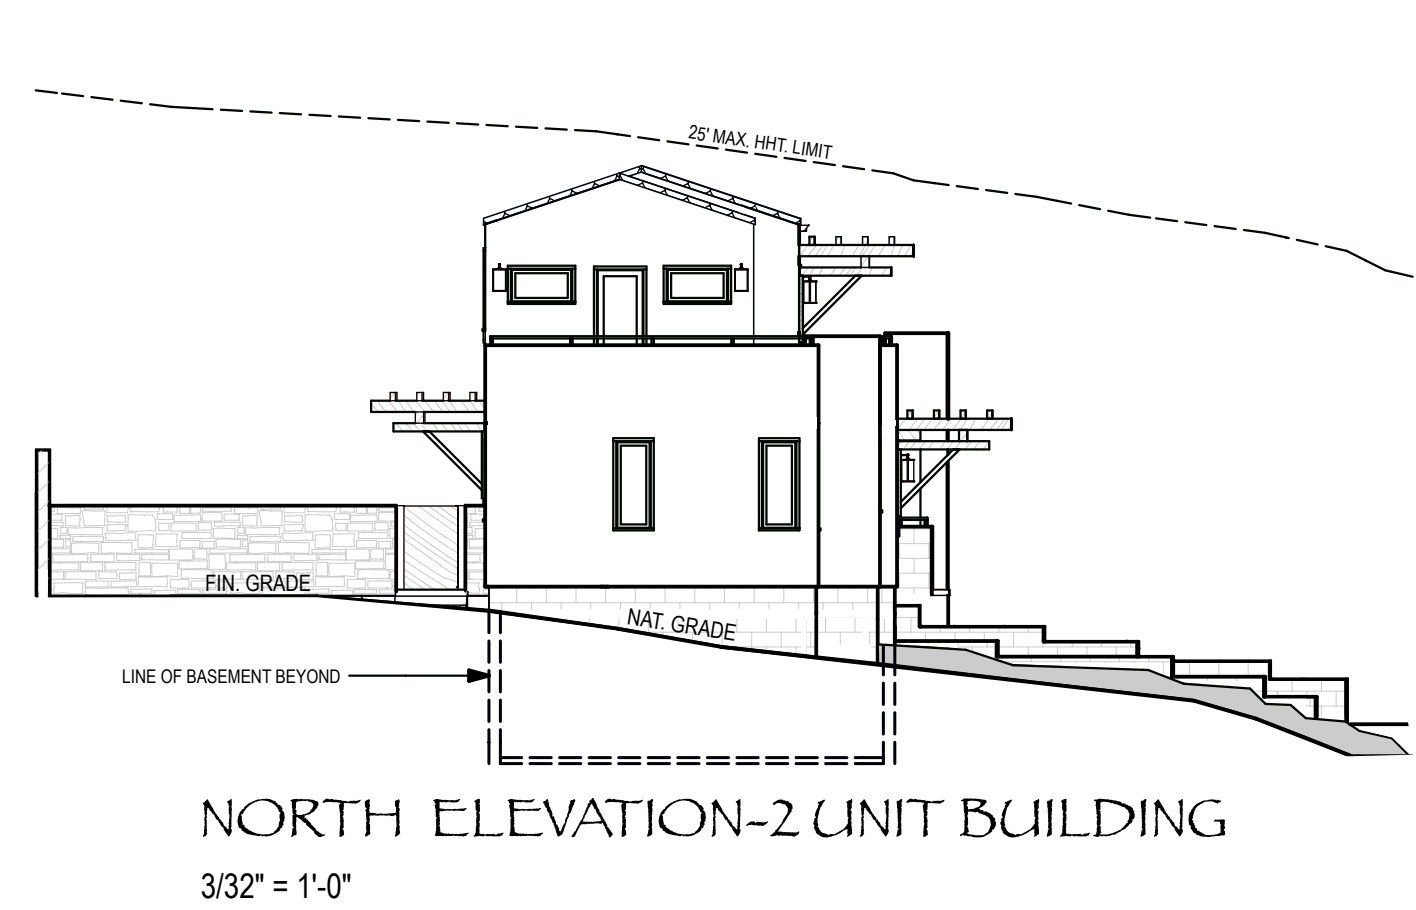
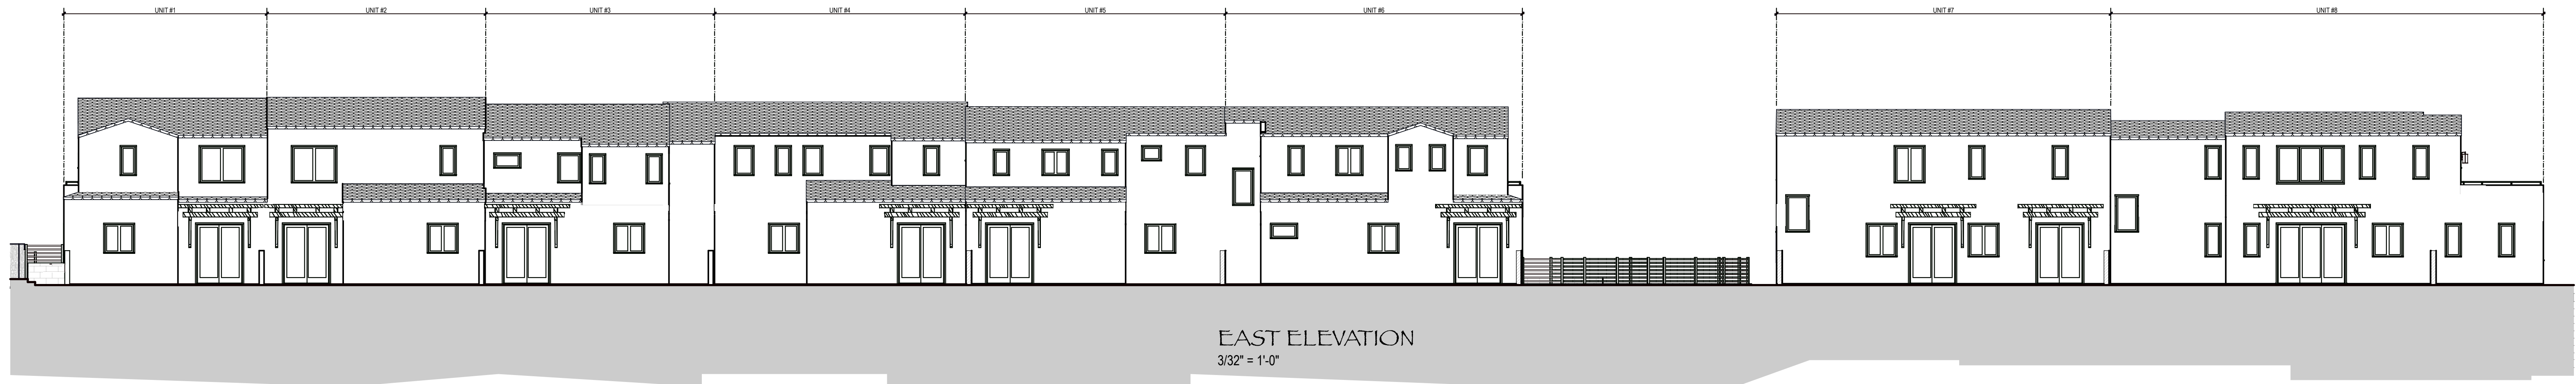


ISSUED FOR PLAN CHECK	
DATE:	
BY:	
DATE	REVISIONS
△	
△	
△	
△	
△	
△	
△	
△	
△	

ALL DRAWINGS AND WRITTEN MATERIAL APPEARING HEREIN CONSTITUTE THE ORIGINAL AND UNPUBLISHED WORK OF THE ARCHITECT AND THE SAME MAY NOT BE DUPLICATED, USED OR DISCLOSED WITHOUT THE WRITTEN CONSENT OF THE ARCHITECT.

PROJECT NO.
DRAWN BY:
DATE