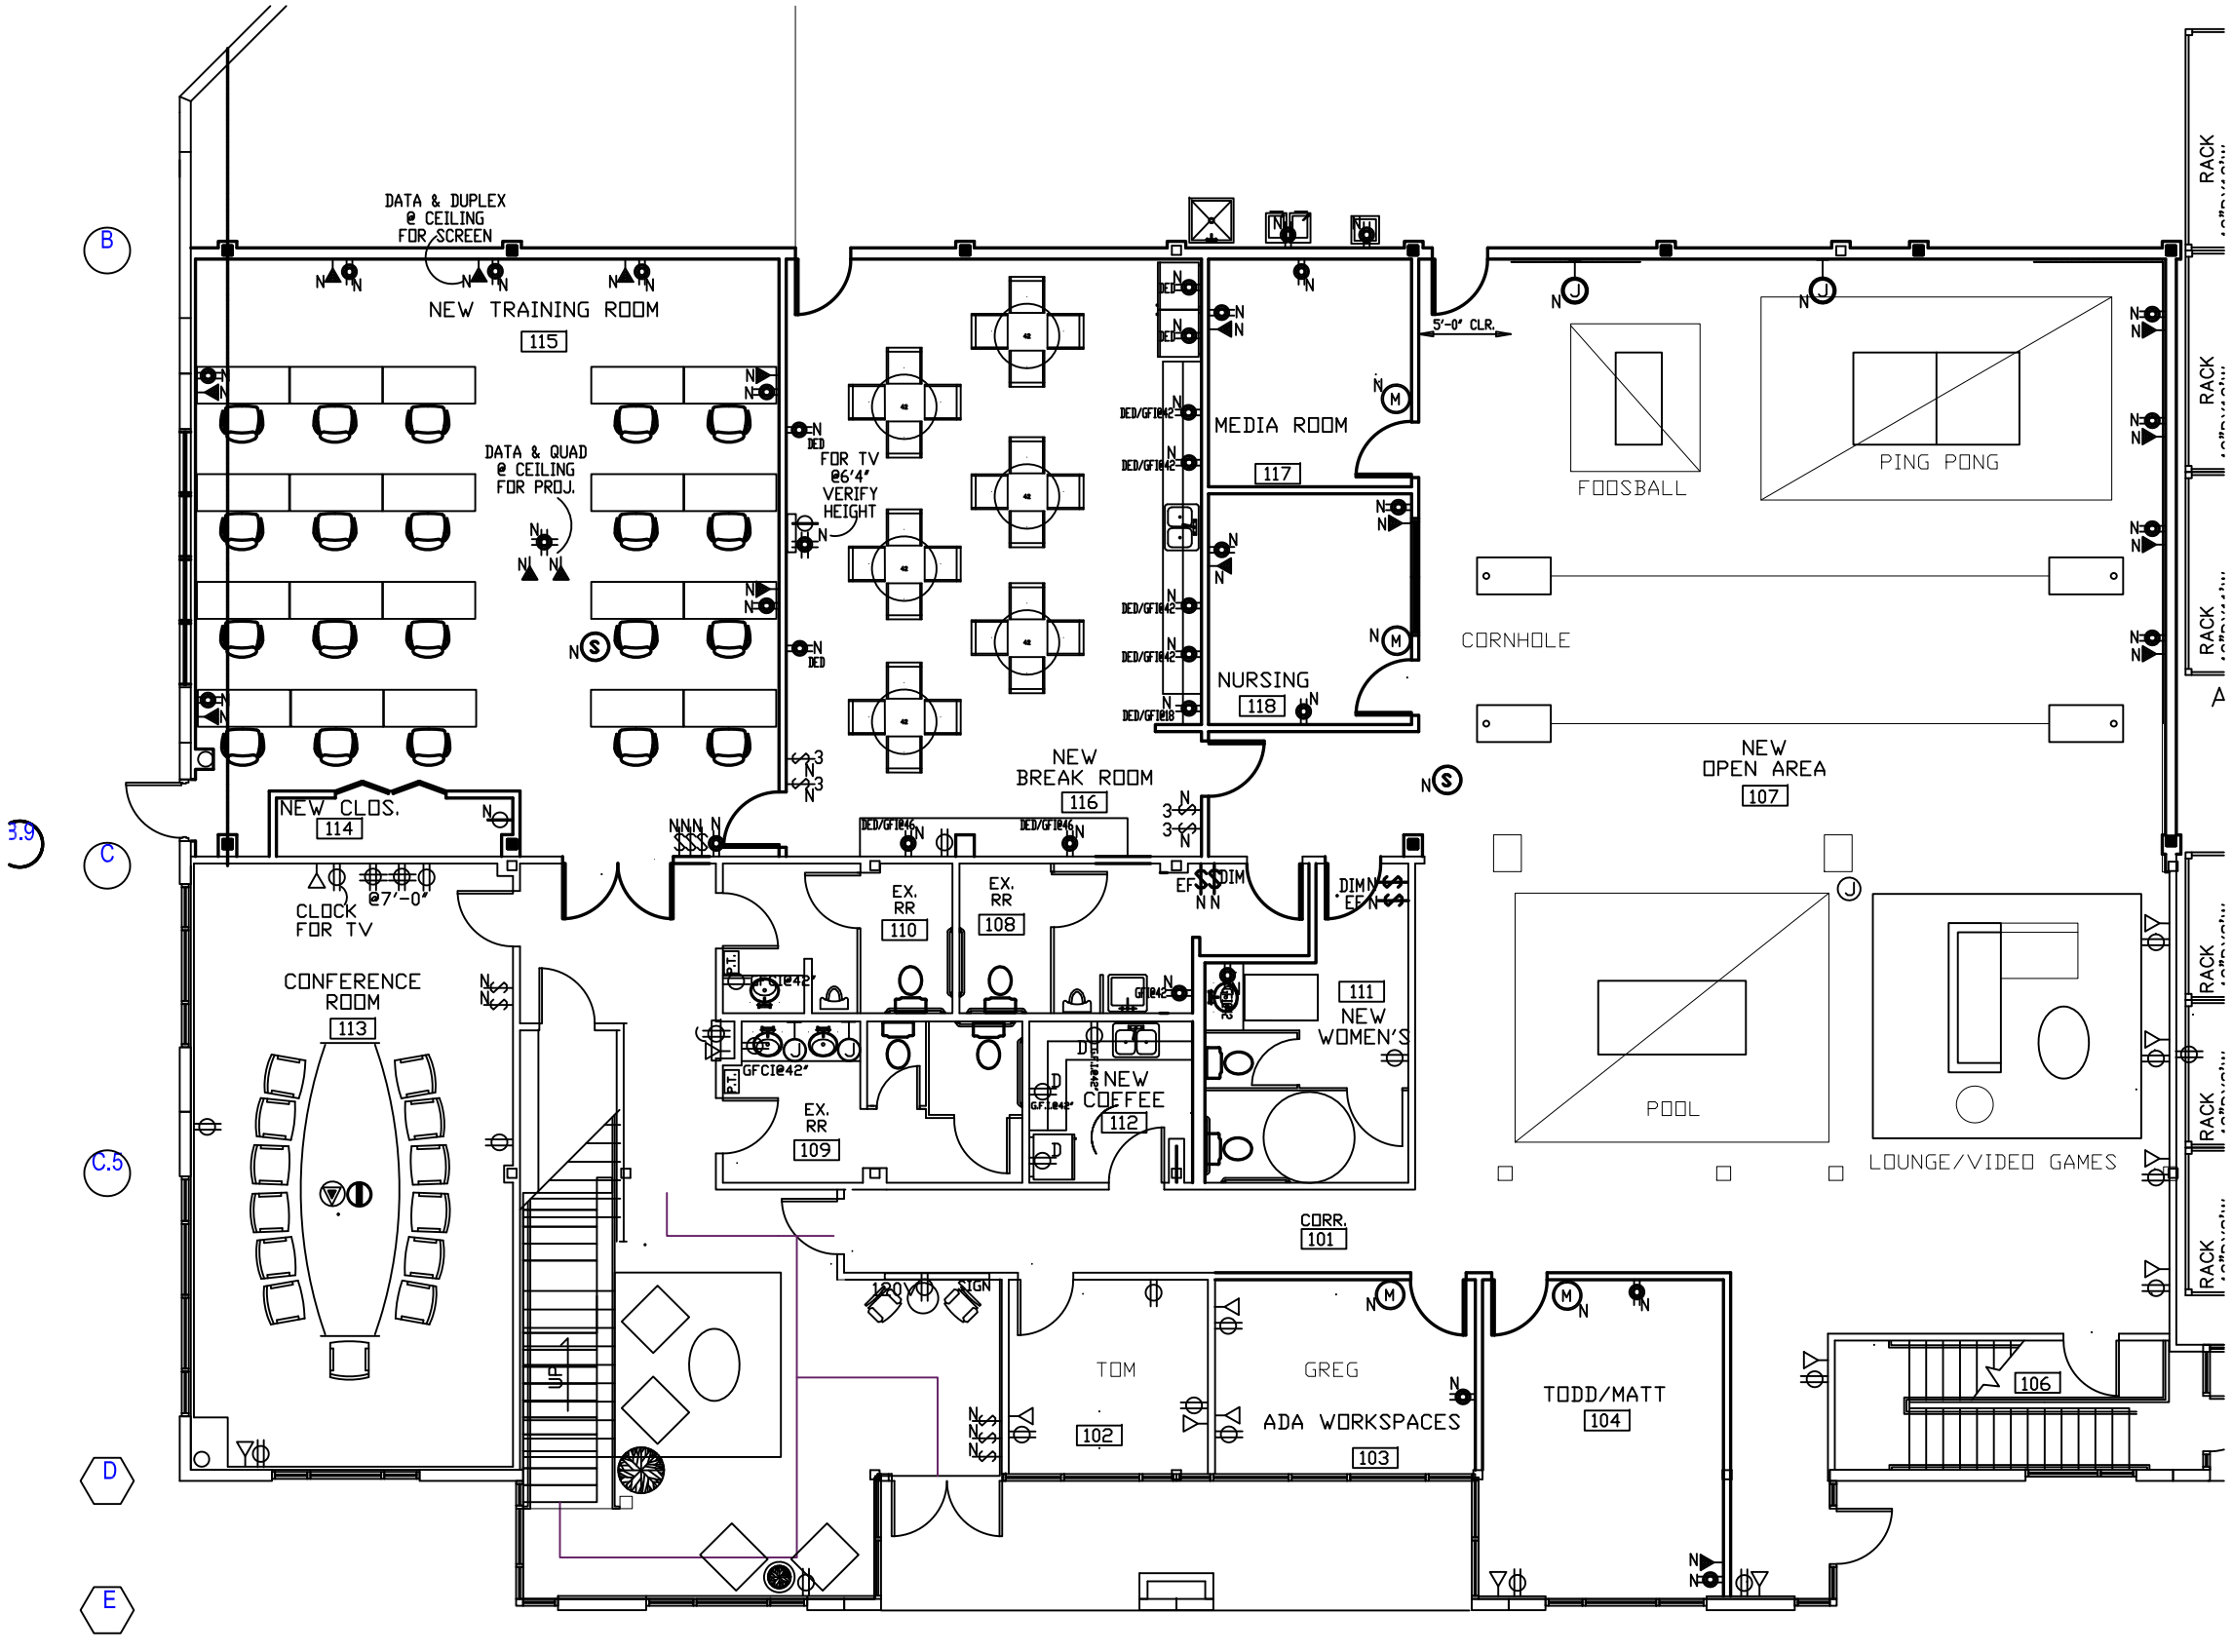

UTILITIES
FLOOR PLAN – MAIN LEVEL

1

NOTE: CONTRACTOR TO SEE TENANT'S WAREHOUSE PLAN & USE FOR ENGINEERING OF WAREHOUSE LIGHTS.