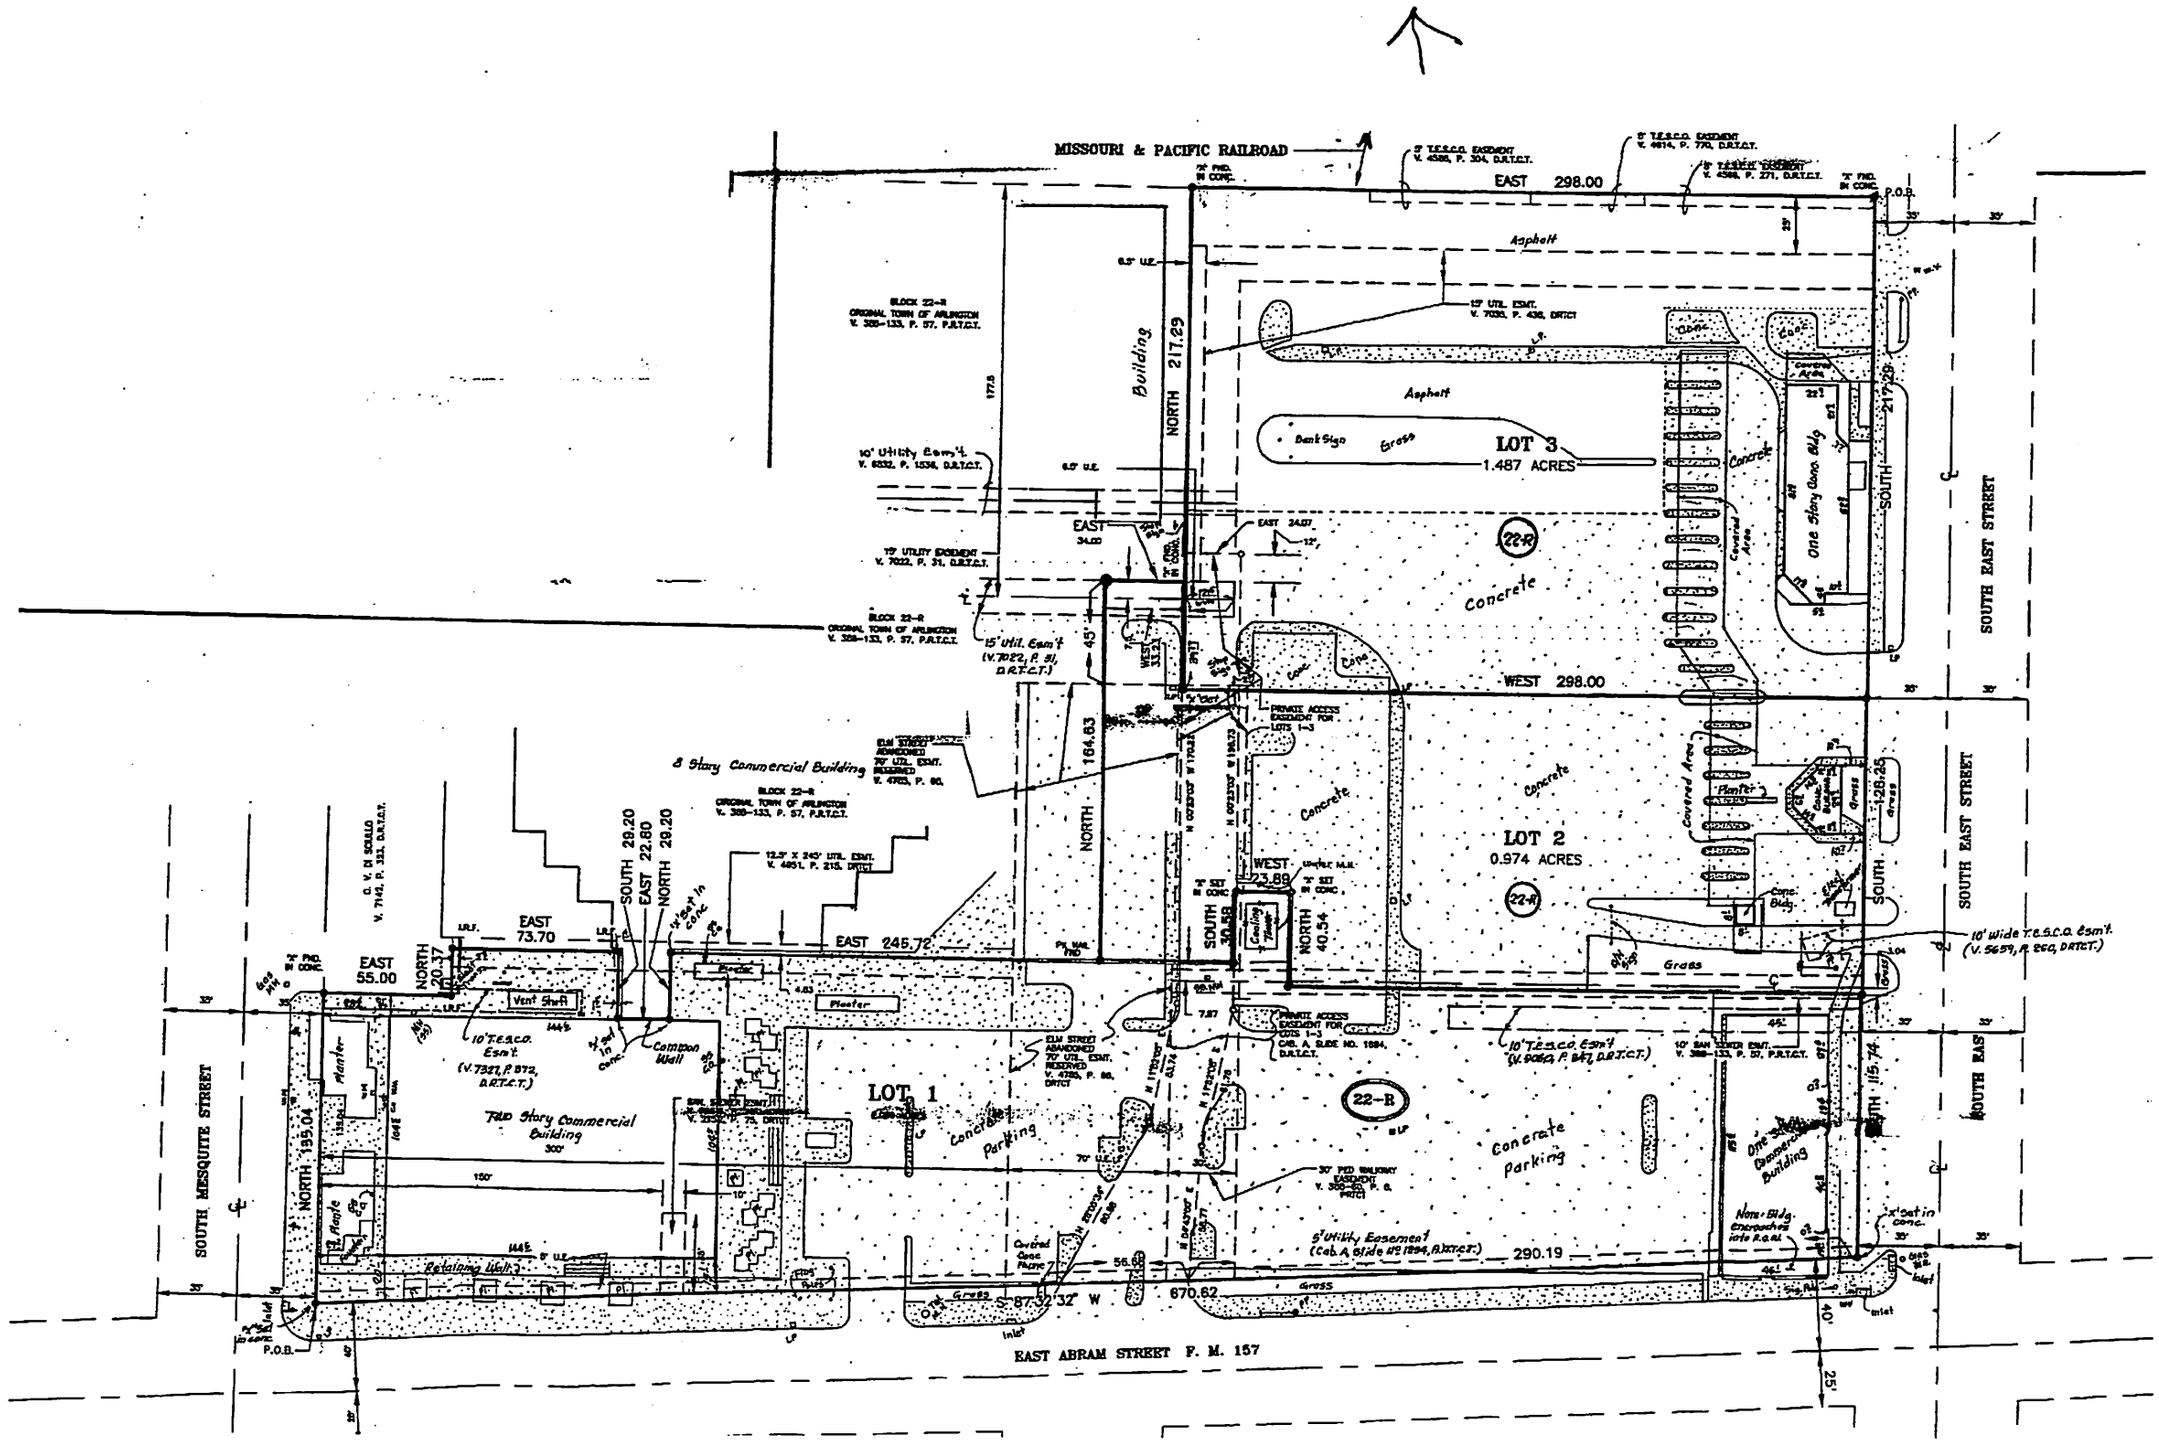
MISSOURI & PACIFIC RAILROAD
EAST 298.00
P.O.B.
Asphalt
Building
NORTH 217.29
LOT 3
1.487 ACRES
Bank Sign
Grass
Concrete
One Story Conc. Bldg.
SOUTH 217.29
SOUTH EAST STREET
WEST 298.00
LOT 2
0.974 ACRES
22-R
8 Story Commercial Building
NORTH 164.63
EAST 245.72
EAST 73.70
EAST 55.00
NORTH 20.37
SOUTH 29.20
EAST 22.80
NORTH 29.20
Common Wall
Planter
LOT 1
Concrete Parking
7 & 8 Story Commercial Building
300'
150'
Retaining Walls
NORTH 195.04
SOUTH MESQUITE STREET
SOUTH 30.58
NORTH 40.54
WEST 73.89
Cooling Tower
10' Wide T.E.S.C.O. Esm't. (V. 5659, P. 260, D.R.T.C.T.)
One Story Commercial Building
NORTH 115.74
SOUTH EAST
S 87°32'32" W 670.62
290.19
EAST ABRAM STREET F. M. 157